


11/00779/CLU DCPLAN 30.

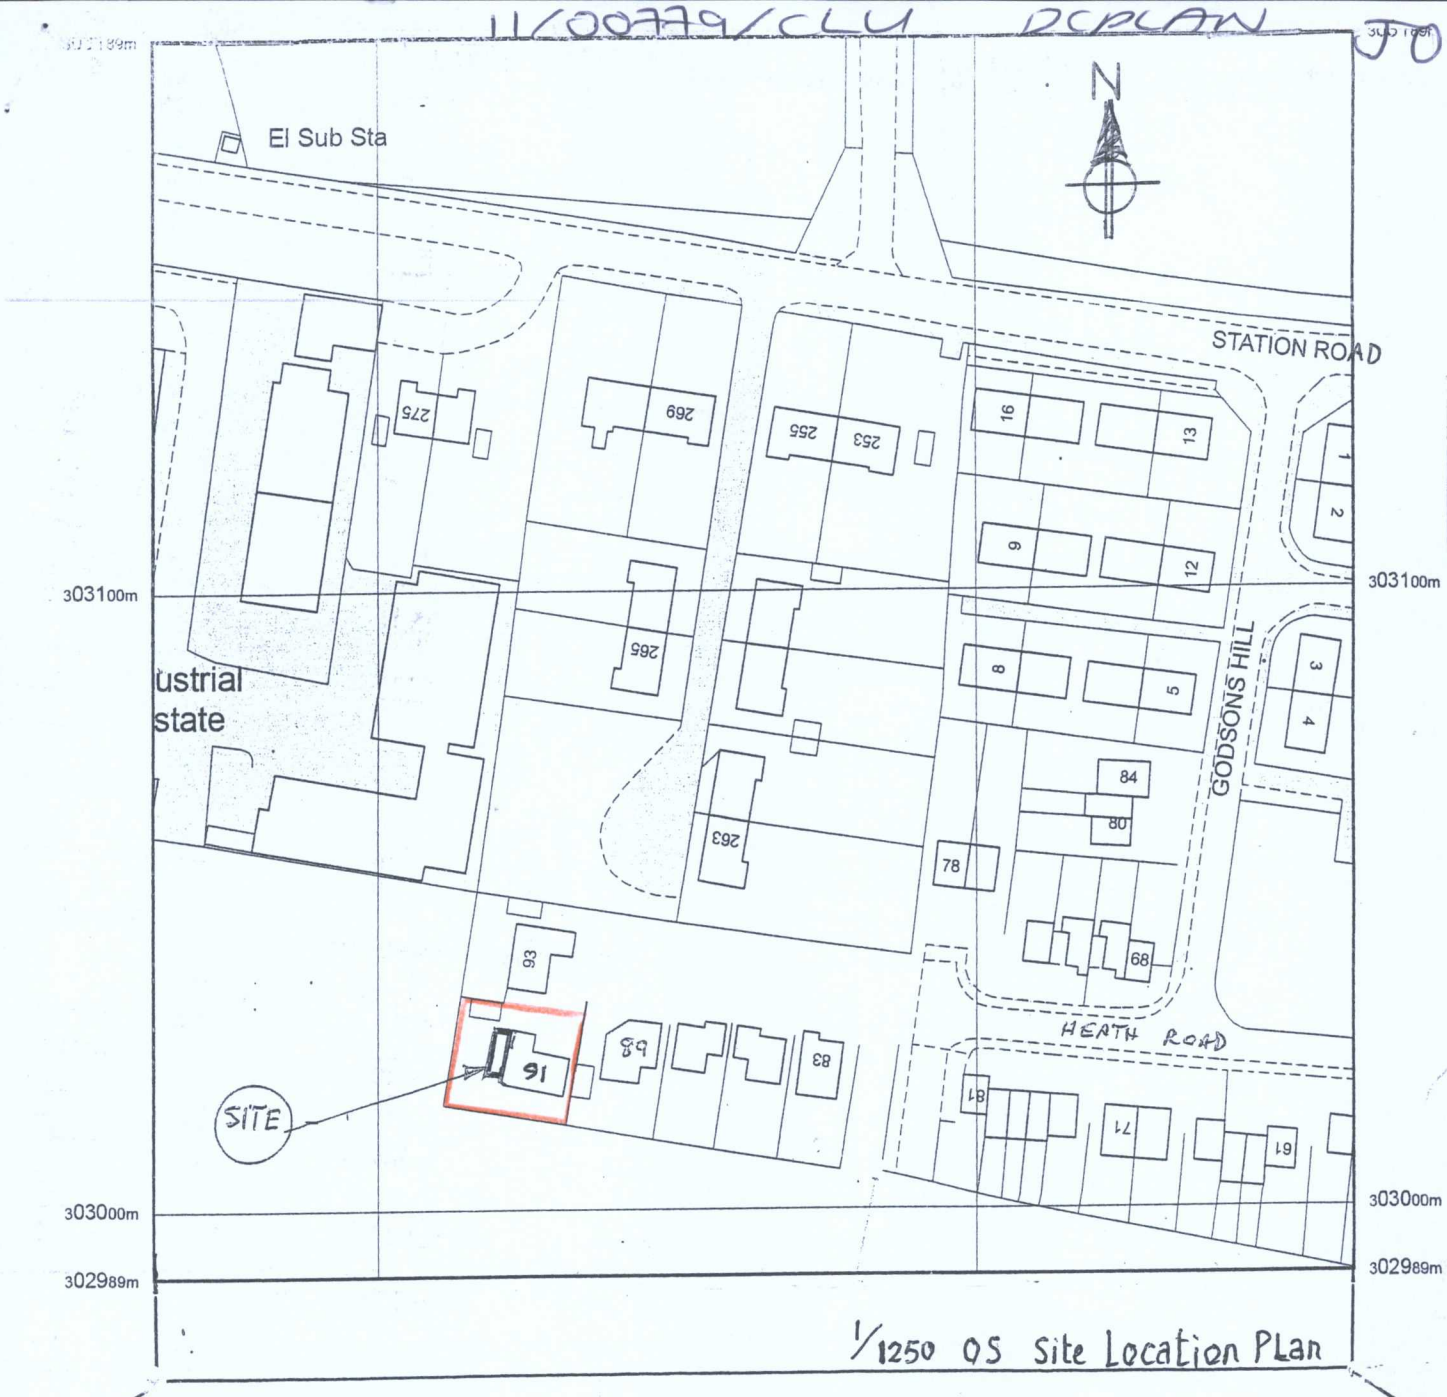


1/1250 OS Site Location Plan

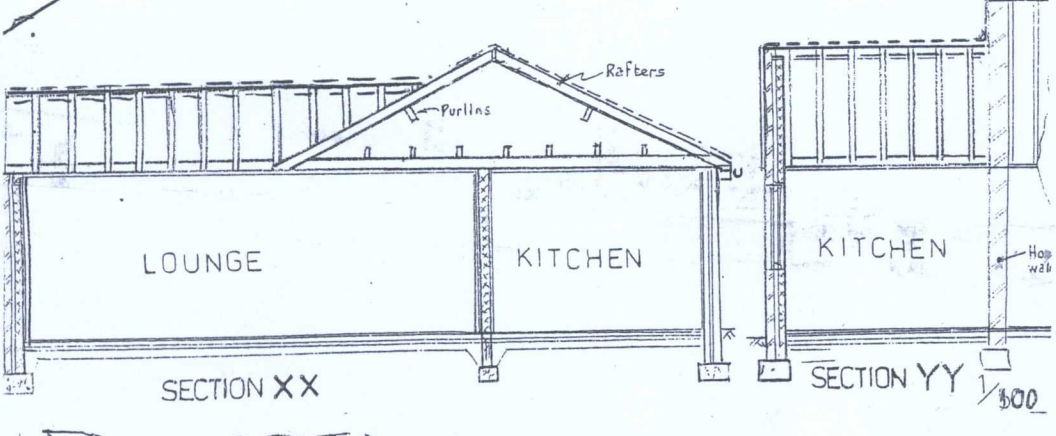

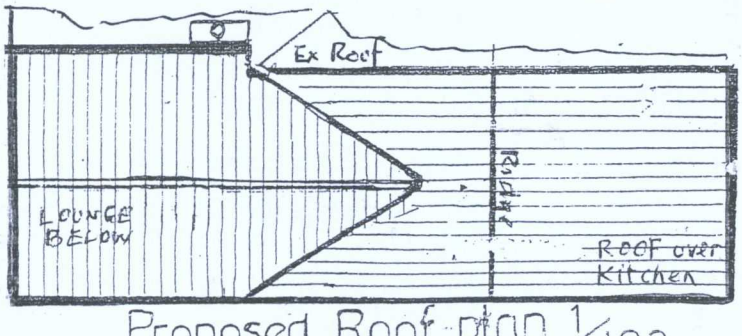


Proposed Roof plan 1/100


Proposed Rear Extension at
91 Heath Road Market Bosworth
CV13 0NX. SECTIONS, ROOF PLAN & OS Plan
Drg DEH/125B2

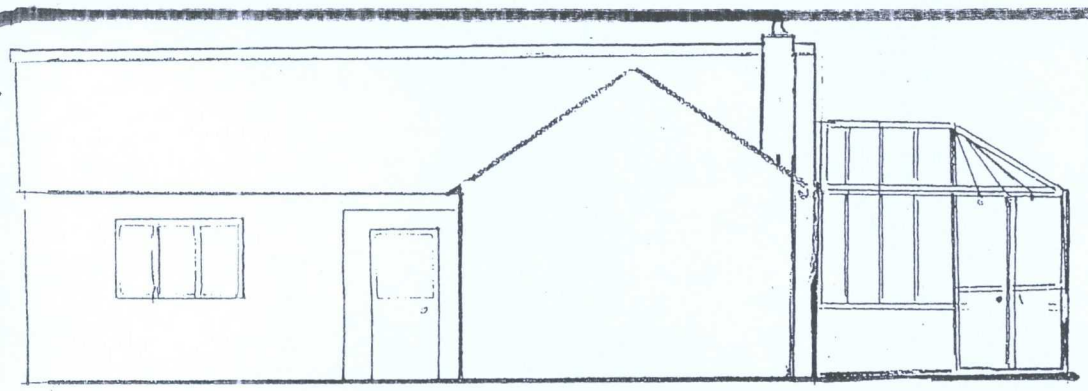


EXISTING SIDE ELEVATION on C

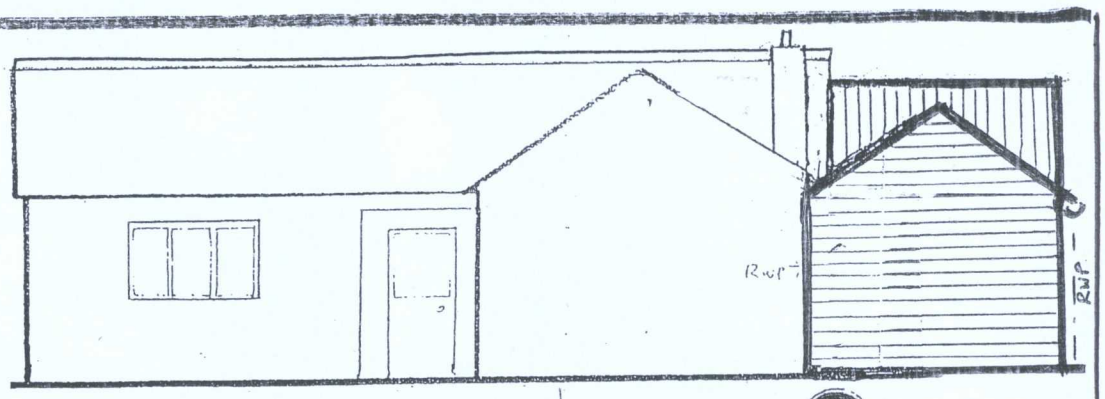


PROPOSED SIDE ELEVATION on D

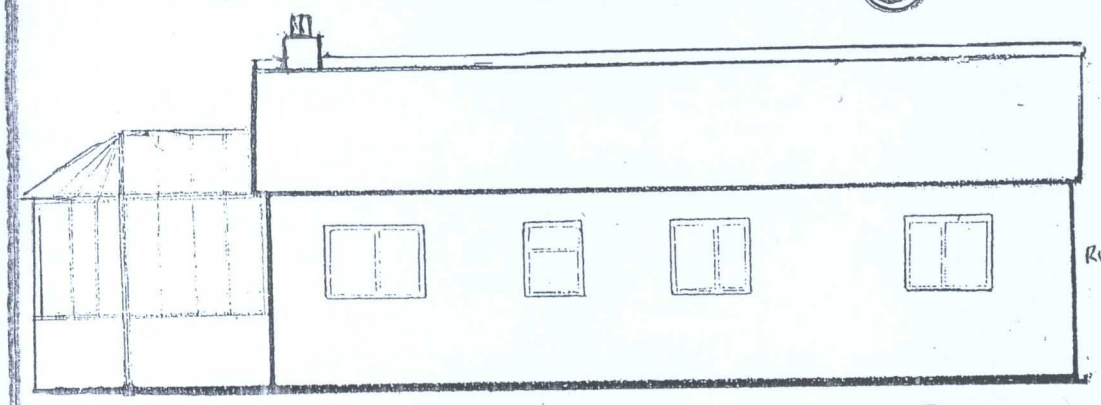


EXISTING SIDE ELEVATION on A

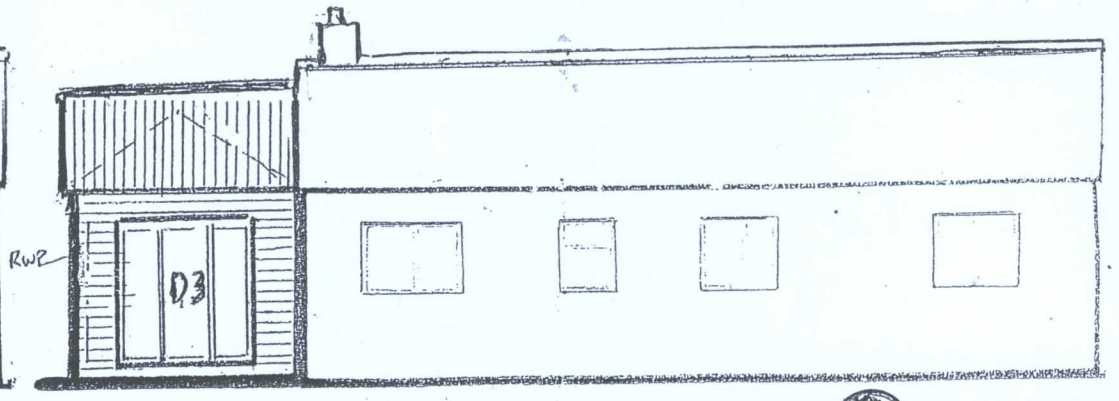


PROPOSED SIDE ELEVATION on B

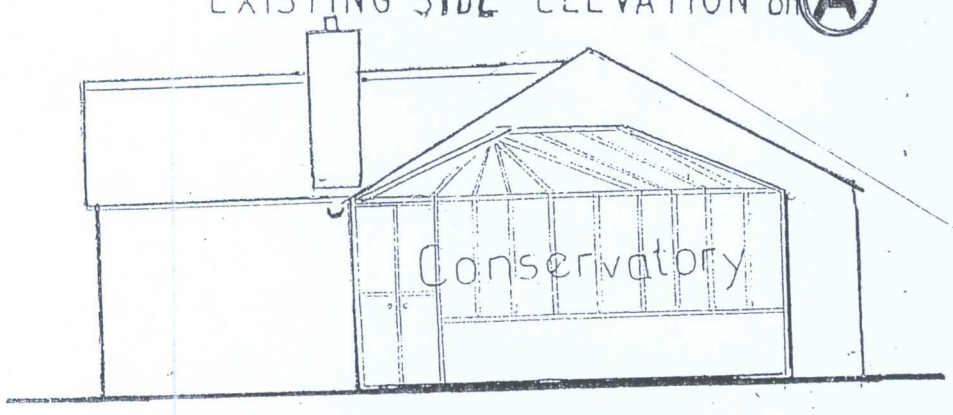


EXISTING REAR ELEVATION

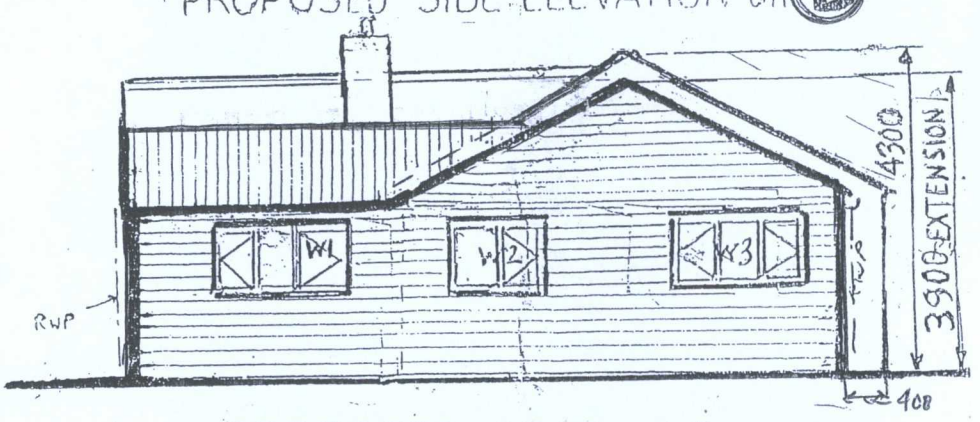

PROPOSED REAR ELEVATION

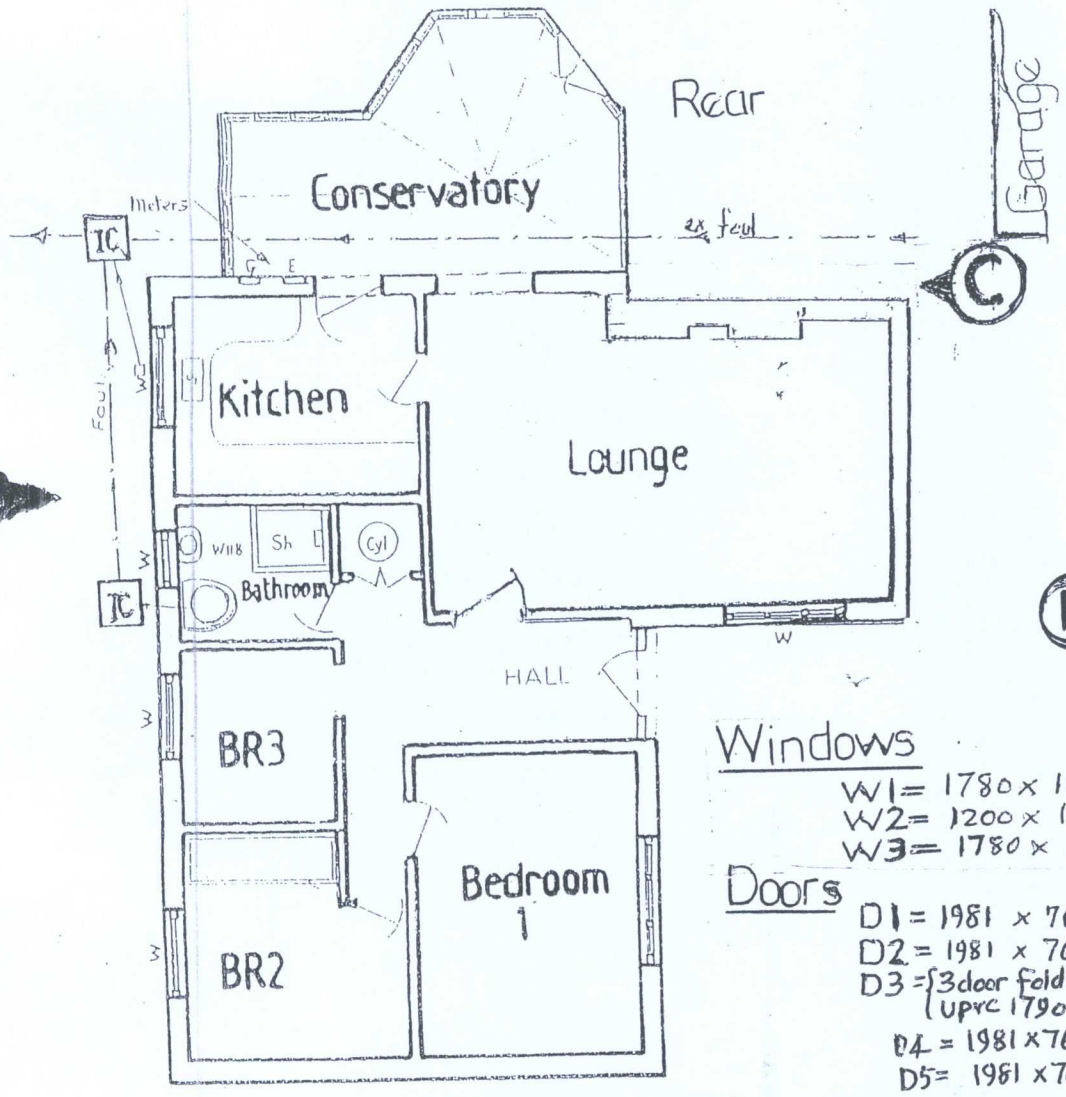

EXISTING PLAN VIEW Front

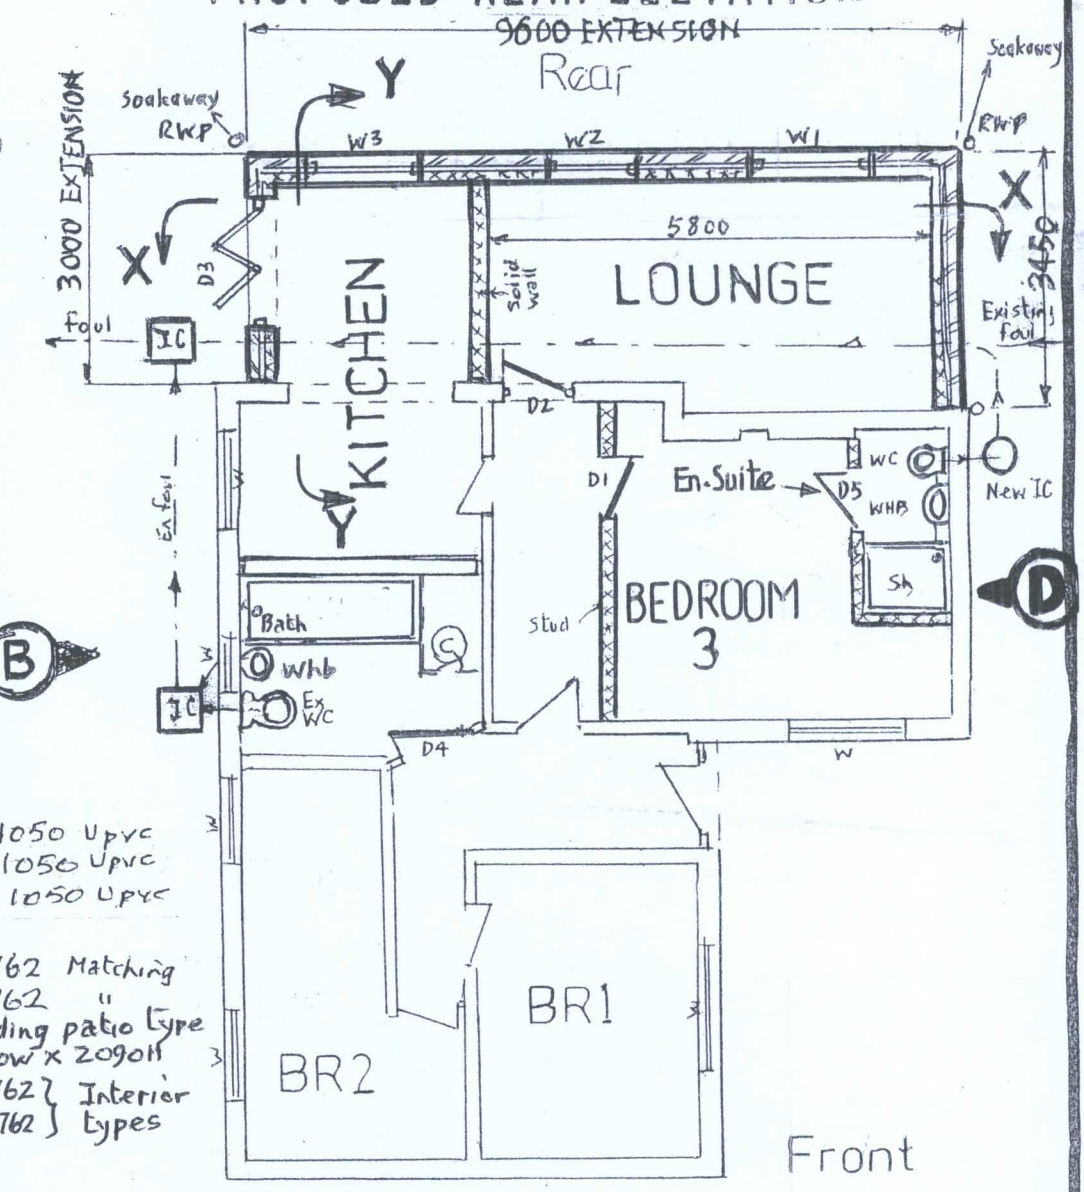

PROPOSED PLAN VIEW 1/100

BLOCK PLAN 1/500

Note:
For: OS. Plan, Sections & Roof Plan see DEH 125 B2

PROPOSED REAR EXTENSION
for Mr & Mrs P. Smart, 91, Heath Road, Market Bosworth. CV13 0NX

SCALE	DATE	Amendments:-	DRAWN	DRAWING No
AS SHOWN	10/11		D.E. Holloway 0116 2314126	DEH 125 B1