


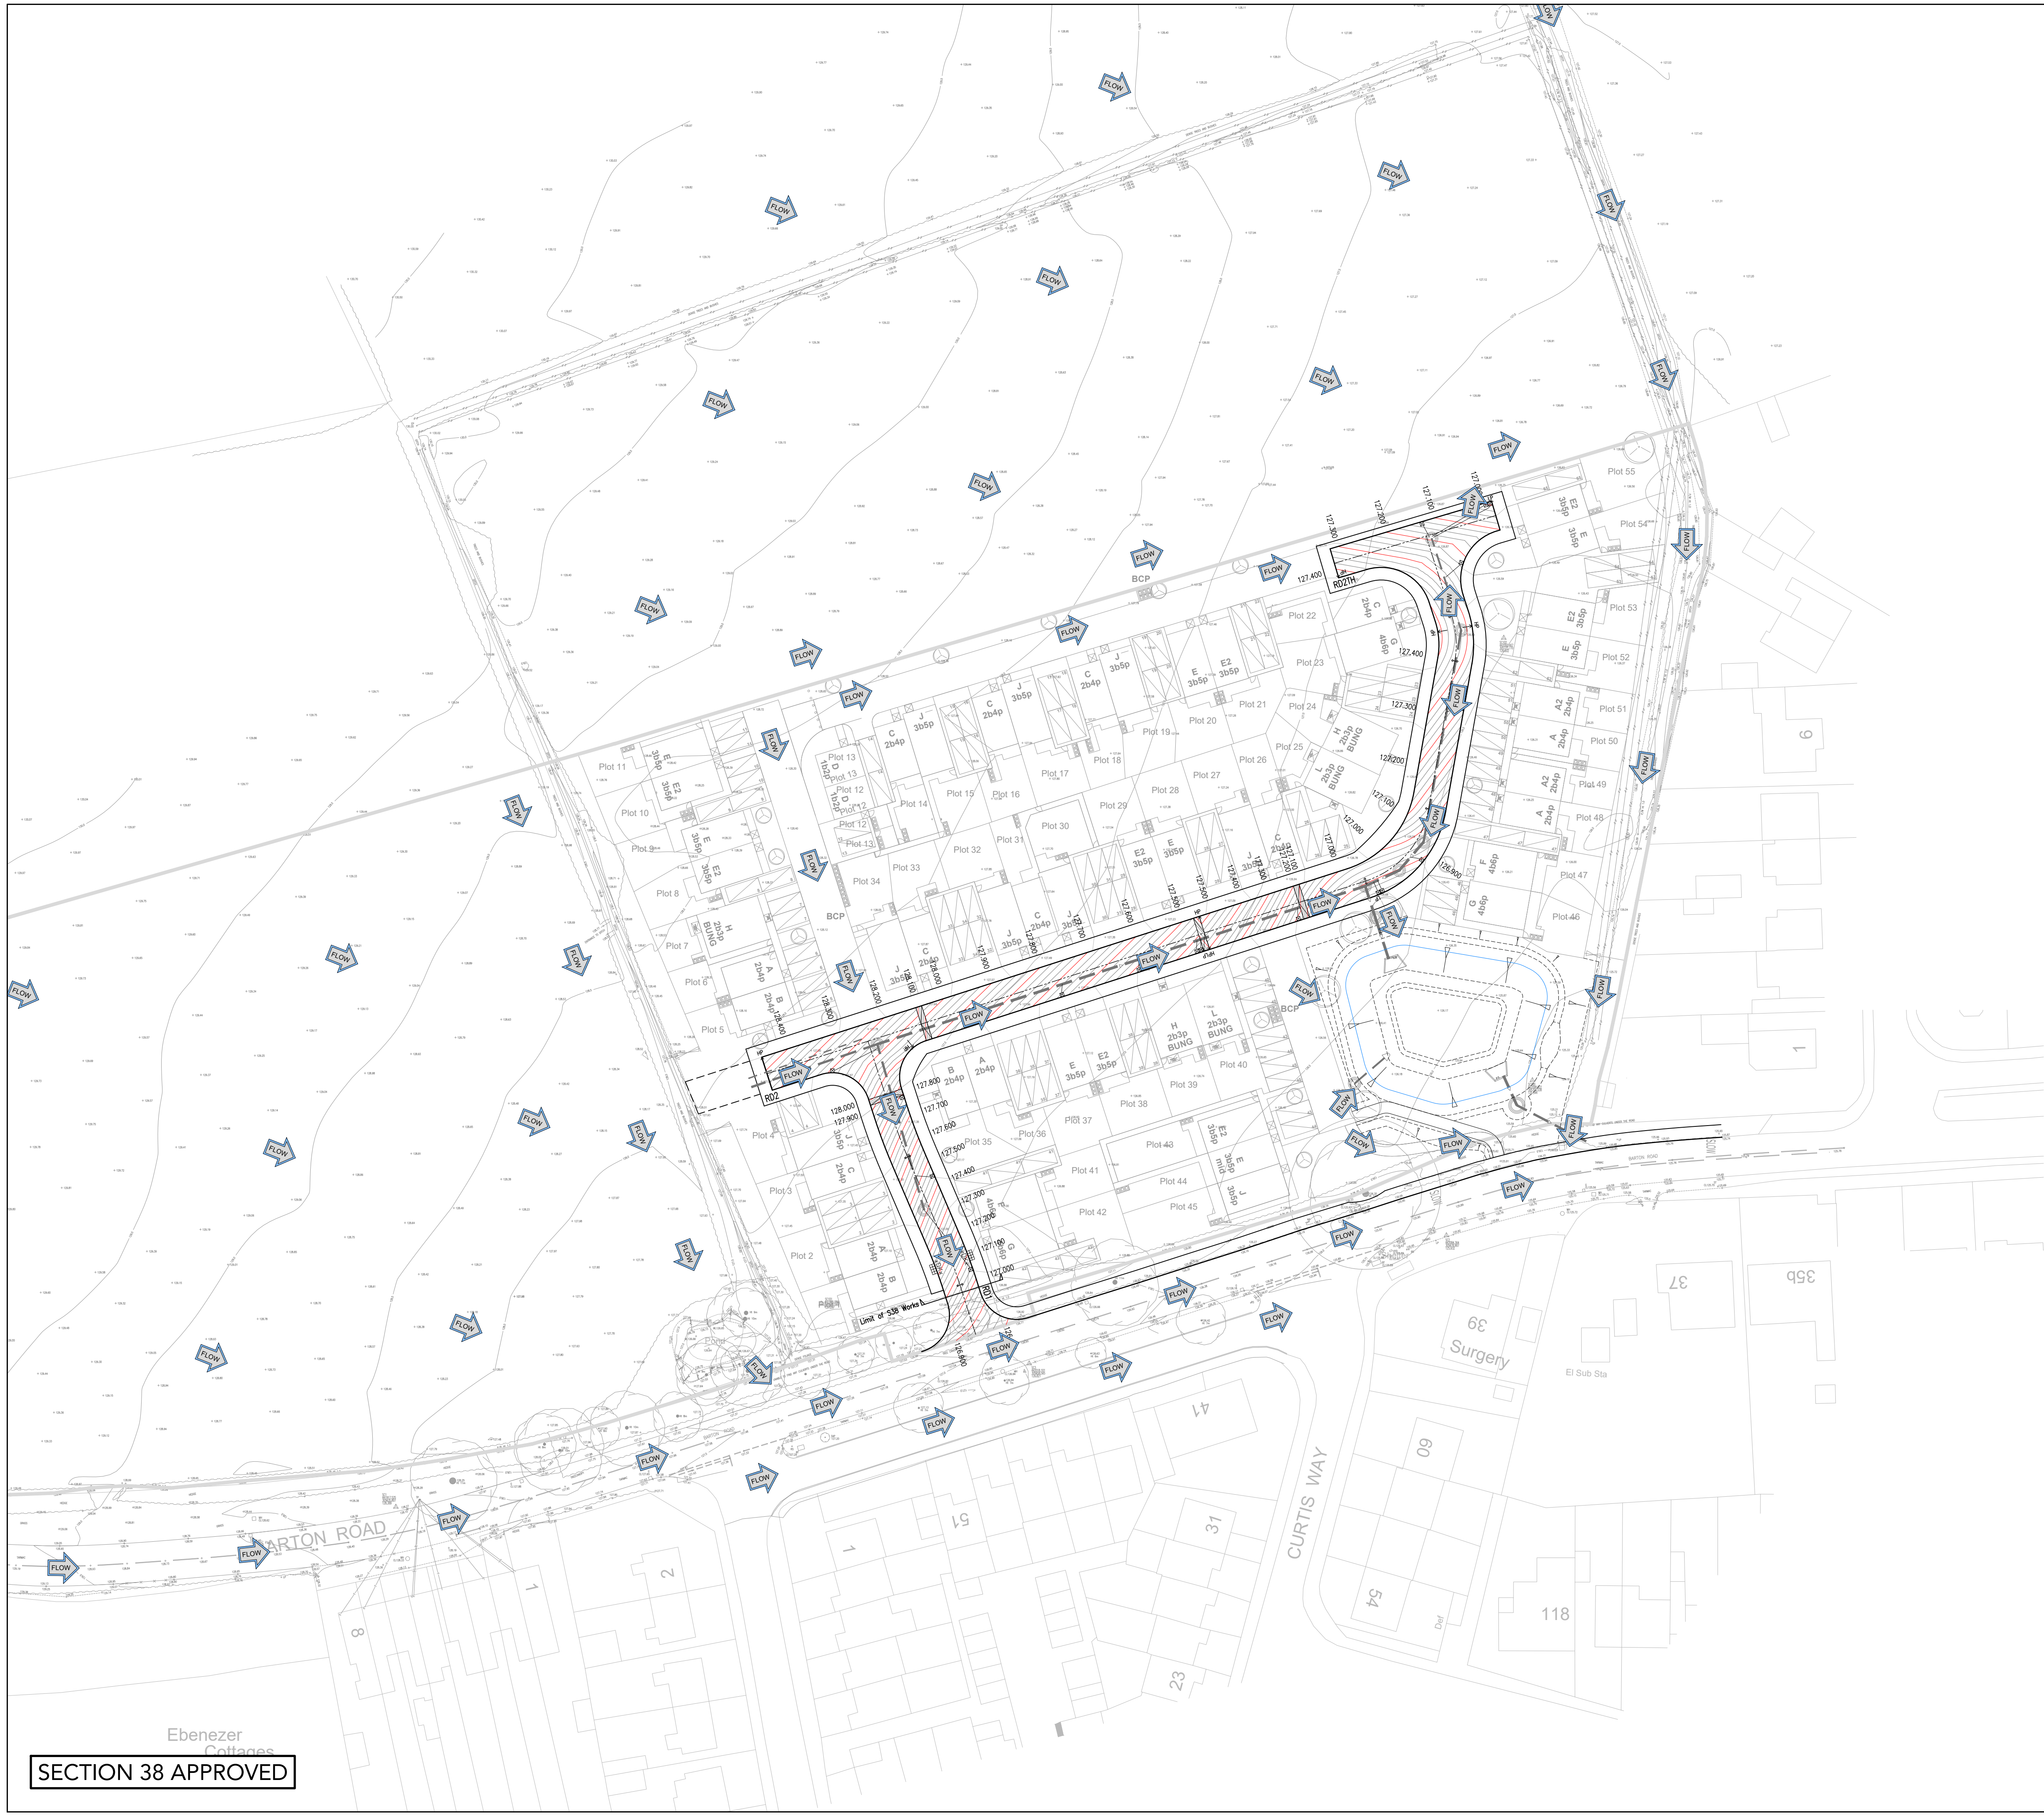

SECTION 38 APPROVED

F	EVAPOTRANSPIRATION FEATURE ADDED TO BASIN.	23.10.25	JG
E	BEND WIDENING FRONTING PLOT 25 INTRODUCED AND DRAWING MARKED APPROVED.	27.05.25	JG
D	RAMP MOVED ADJACENT TO PLOT 26.	26.03.24	JG
C	RD2 INCREASED TO 5.5m WIDTH.	28.02.25	JG
B	RD2 REDUCED TO 4.8m WIDTH.	25.11.24	JG
A	UPDATED TO CLIENT COMMENTS.	17.10.24	JG

REV	DESCRIPTION	DATE	INITIAL
-----	-------------	------	---------

ridehalgh nicholls
consulting engineers

T 01164 829032
E contact@ridnic.co.uk W www.ridnic.co.uk
A 4 Pear Tree Business Park, Desford Lane, Ratby, LE6 0PG
Company registration number: 10827228

CLIENT

mypad
From land to living

PROJECT

PROPOSED RESIDENTIAL DEVELOPMENT AT
**BARTON ROAD,
BARLESTONE**

TITLE

**OVERLAND FLOOD
ROUTING PLAN**

DRAWN	JG	DATE	07-10-2024	PURPOSE OF ISSUE
SCALE	1/500	SIZE	A1	☐ PRELIMINARY ☒ APPROVAL ☐ CONSTRUCTION
DWG NO.	E279-10-50	REV.	F	