



Notes

Check all dimensions on site. Do not scale from this drawing
Report any discrepancies and omissions to HLM Architects
This Drawing is Copyright ©

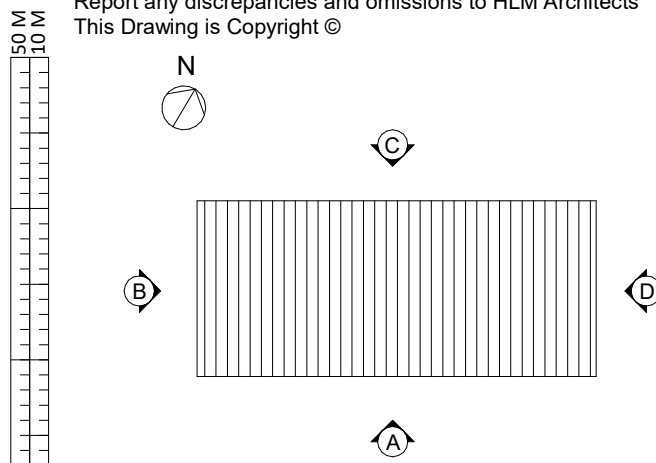

1	Brick / Motar Type 1
2	Brick/ Mortar Type 2
3	PPC Profiled Metal Roof
4	PPC Aluminium Louvre
5	PPC Aluminium Door
6	PPC Aluminium Windows
7	Animal Habitat Containment
8	Timber Boardwalk
9	Themed Timber Entrance Structure
10	Plant Screen
11	Rooflights - type and size TBC

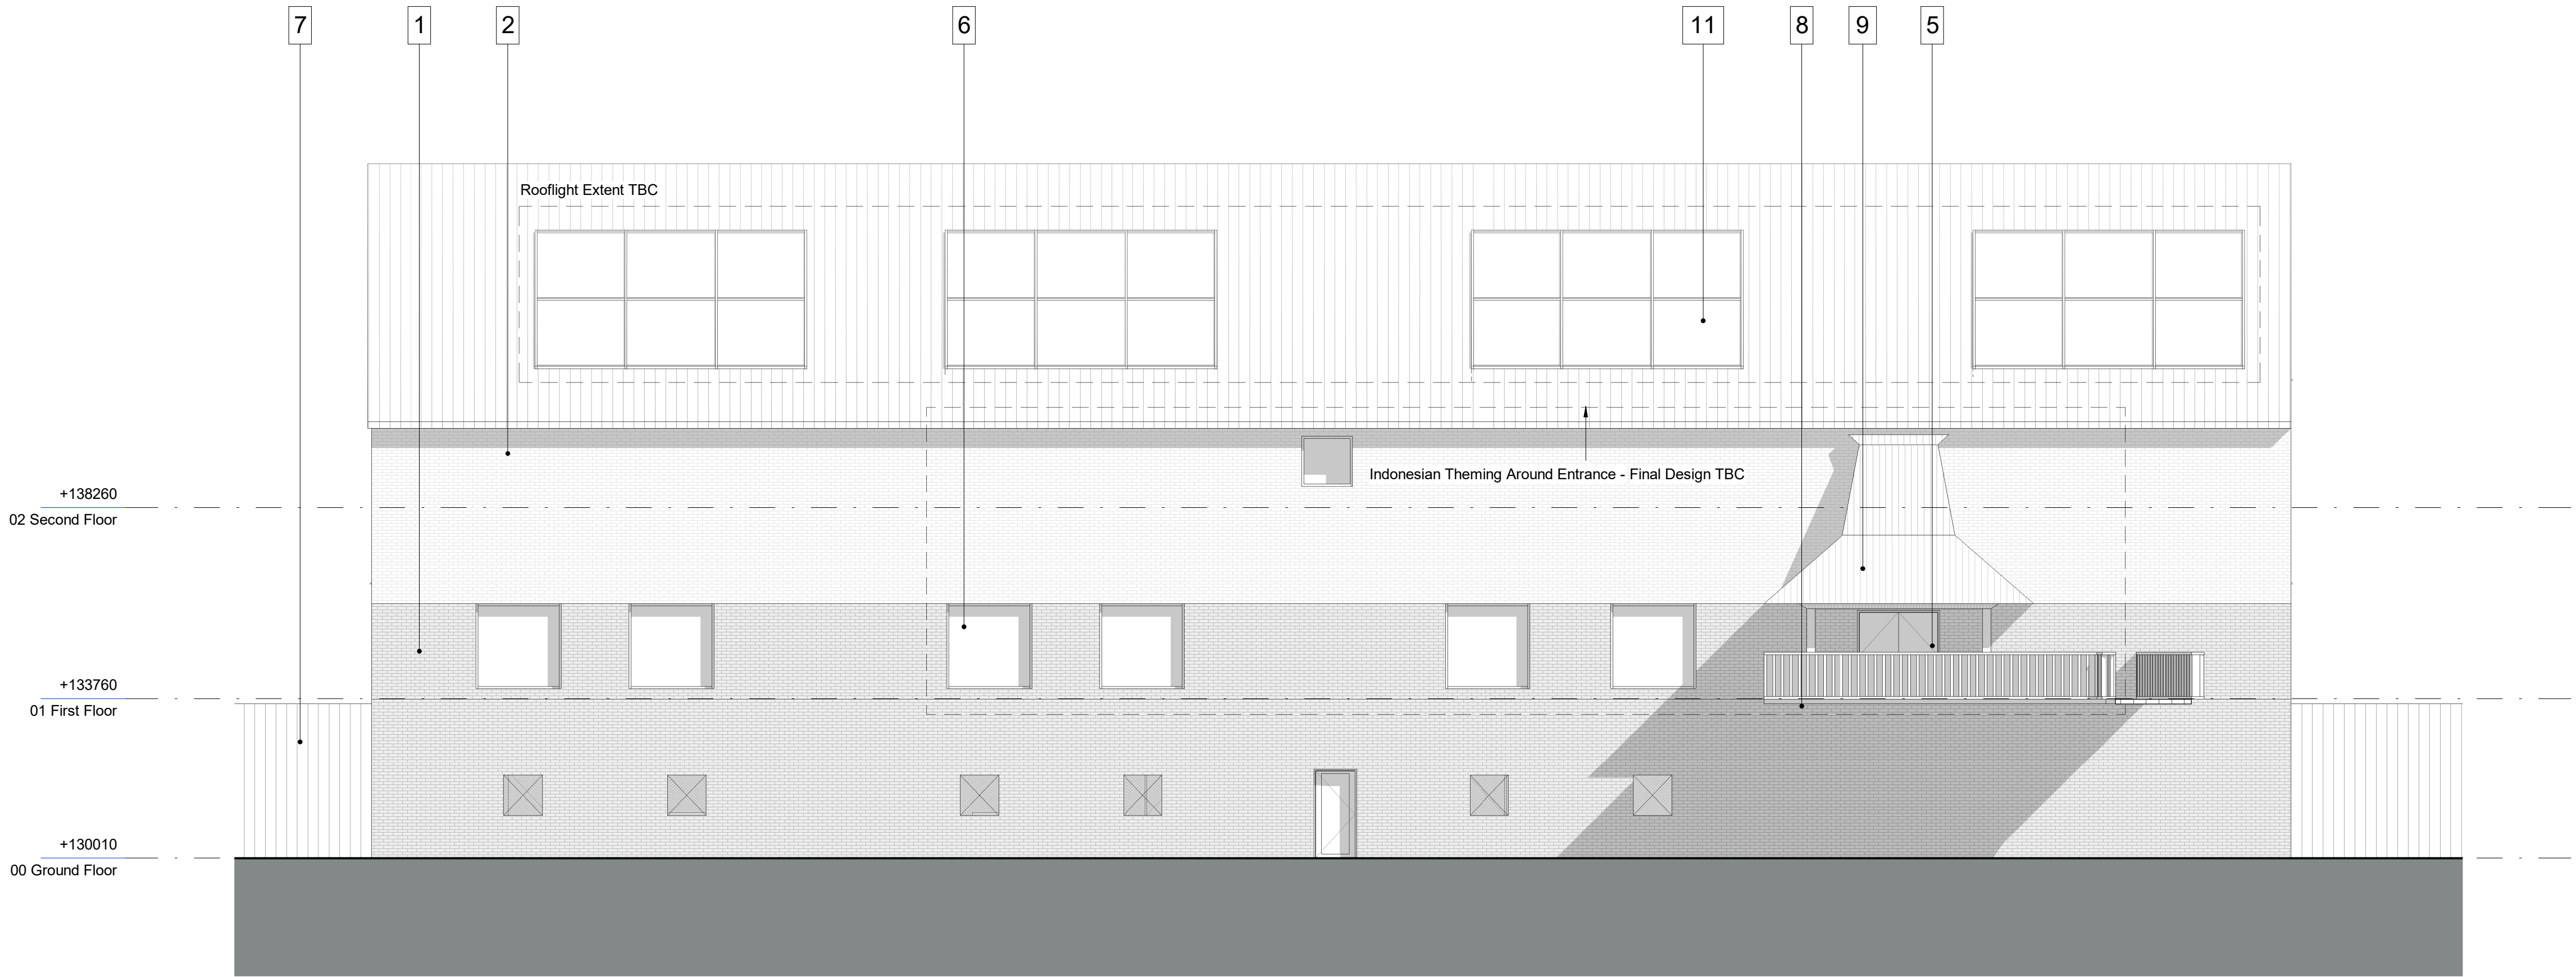

Elevation A: South
Scale: 1 : 100

P05	ISSUE FOR SECTION 73 APPLICATION	19.07.2024	KW	JH
P04	UPDATED IN LINE WITH CONSULTANT COMMENTS	04.10.2023	KW	BC
P03	LOUVRE POSITION AMENDED	02.10.2023	KW	KB
P02	PLANNING ISSUE INCORPORATING CONSULTANT FEEDBACK	29.09.2023	KW	KB
P01	PLANNING ISSUE	25.09.2023	KW	KB
Rev	Description	Date	By	Chk

Revisions	Suitability
Project	S3 REVIEW AND COMMENT

11-1567-01 Twycross Zoo

Client

Twycross Zoo

Title

PROPOSED PLANNING ELEVATIONS - SHEET 1 - ORANGUTAN HABITAT

TWZ-HLM-03-ZZ-DR-A-00601 P05

Scale	Drawn
1 : 100 @A1	KW
Date	Checked
28.10.2022	JH



© HLMArchitects
2nd Floor
The Ruskin Building
Tudor Square
Sheffield S1 2LA

www.hlmarchitects.com
T. +44 (0) 114 263 9600
F. +44 (0) 114 263 9650
sheffield@hlmarchitects.com

Elevation B: West
Scale: 1 : 100

