

Levels

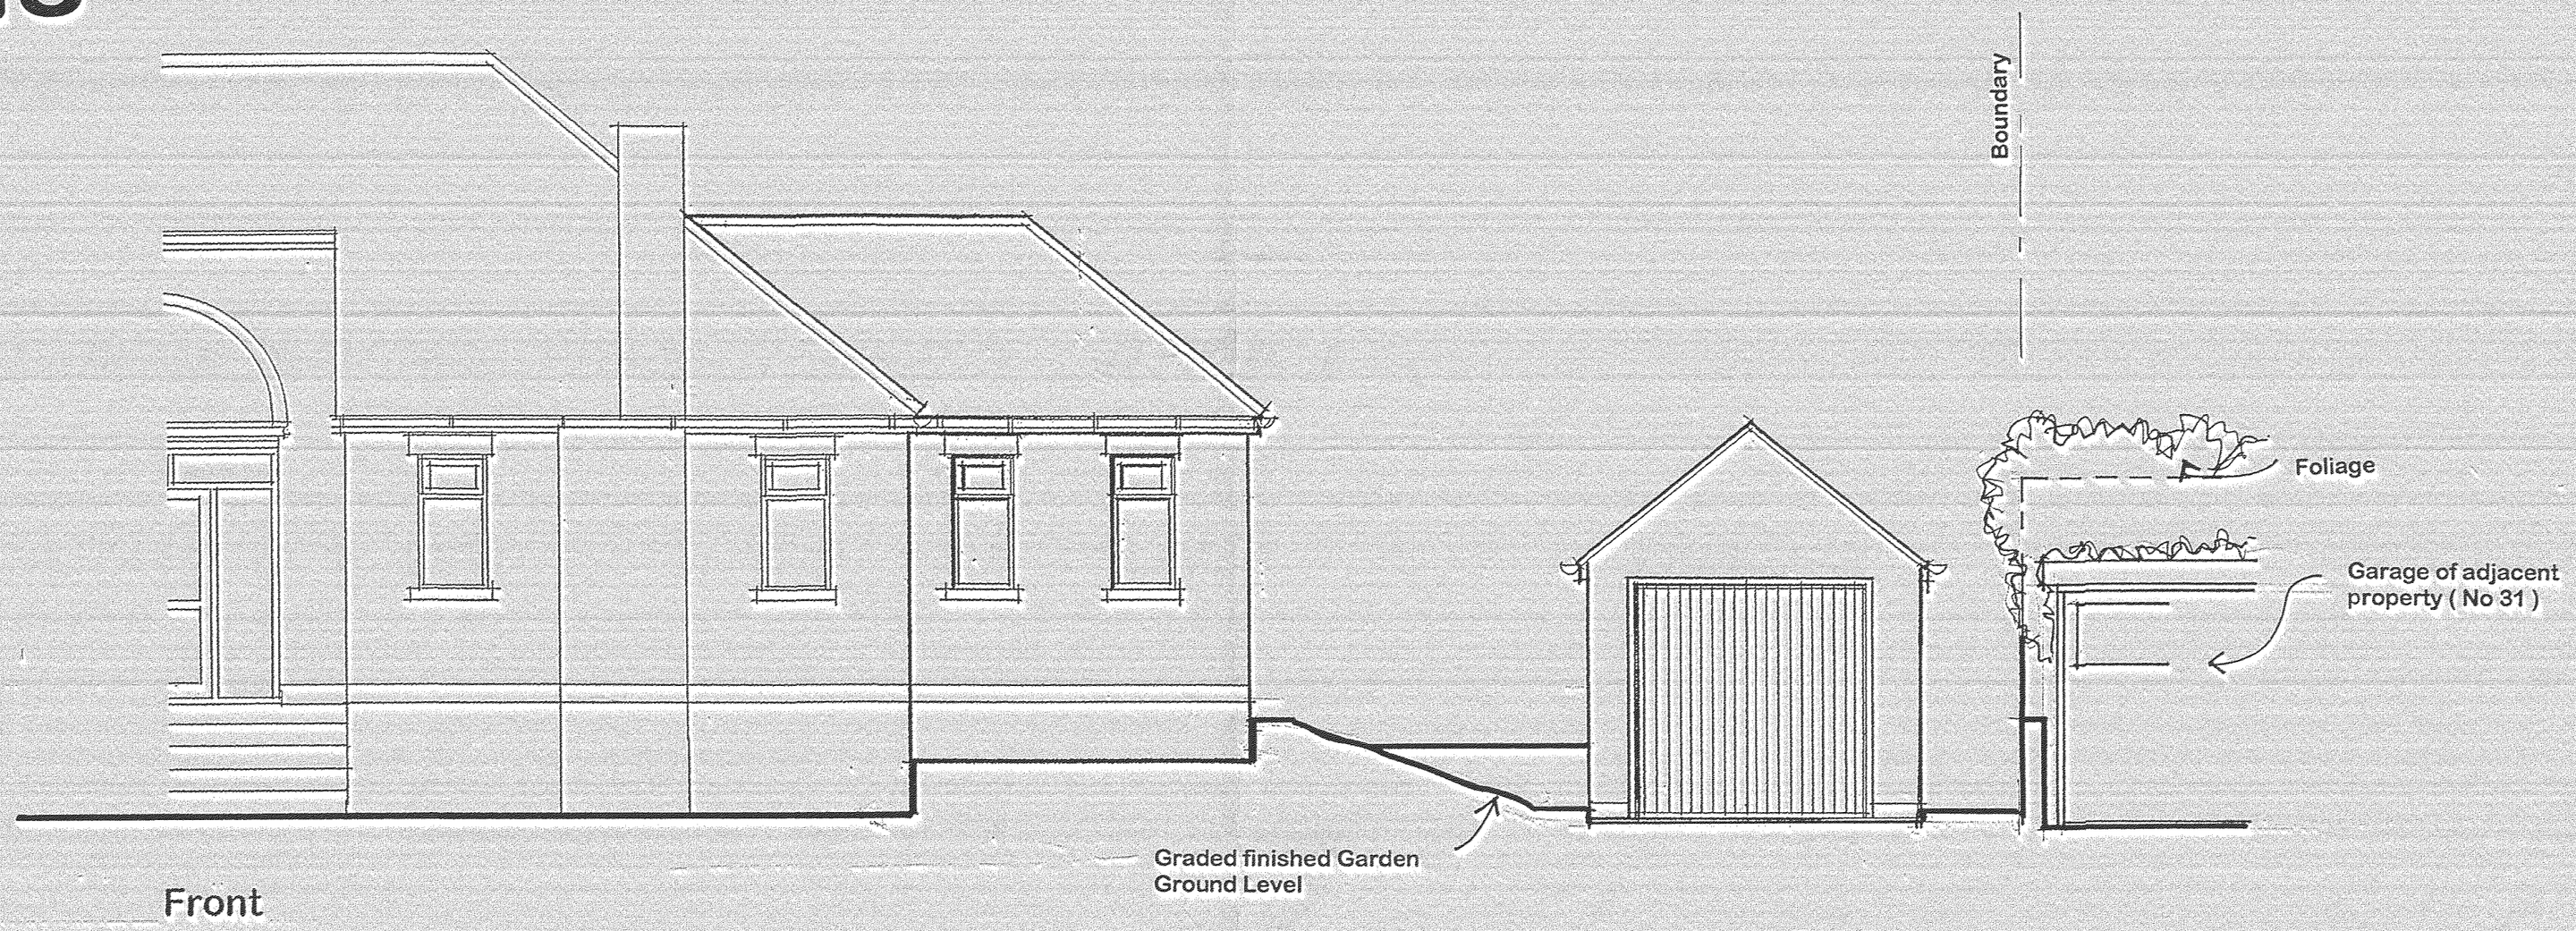

Front

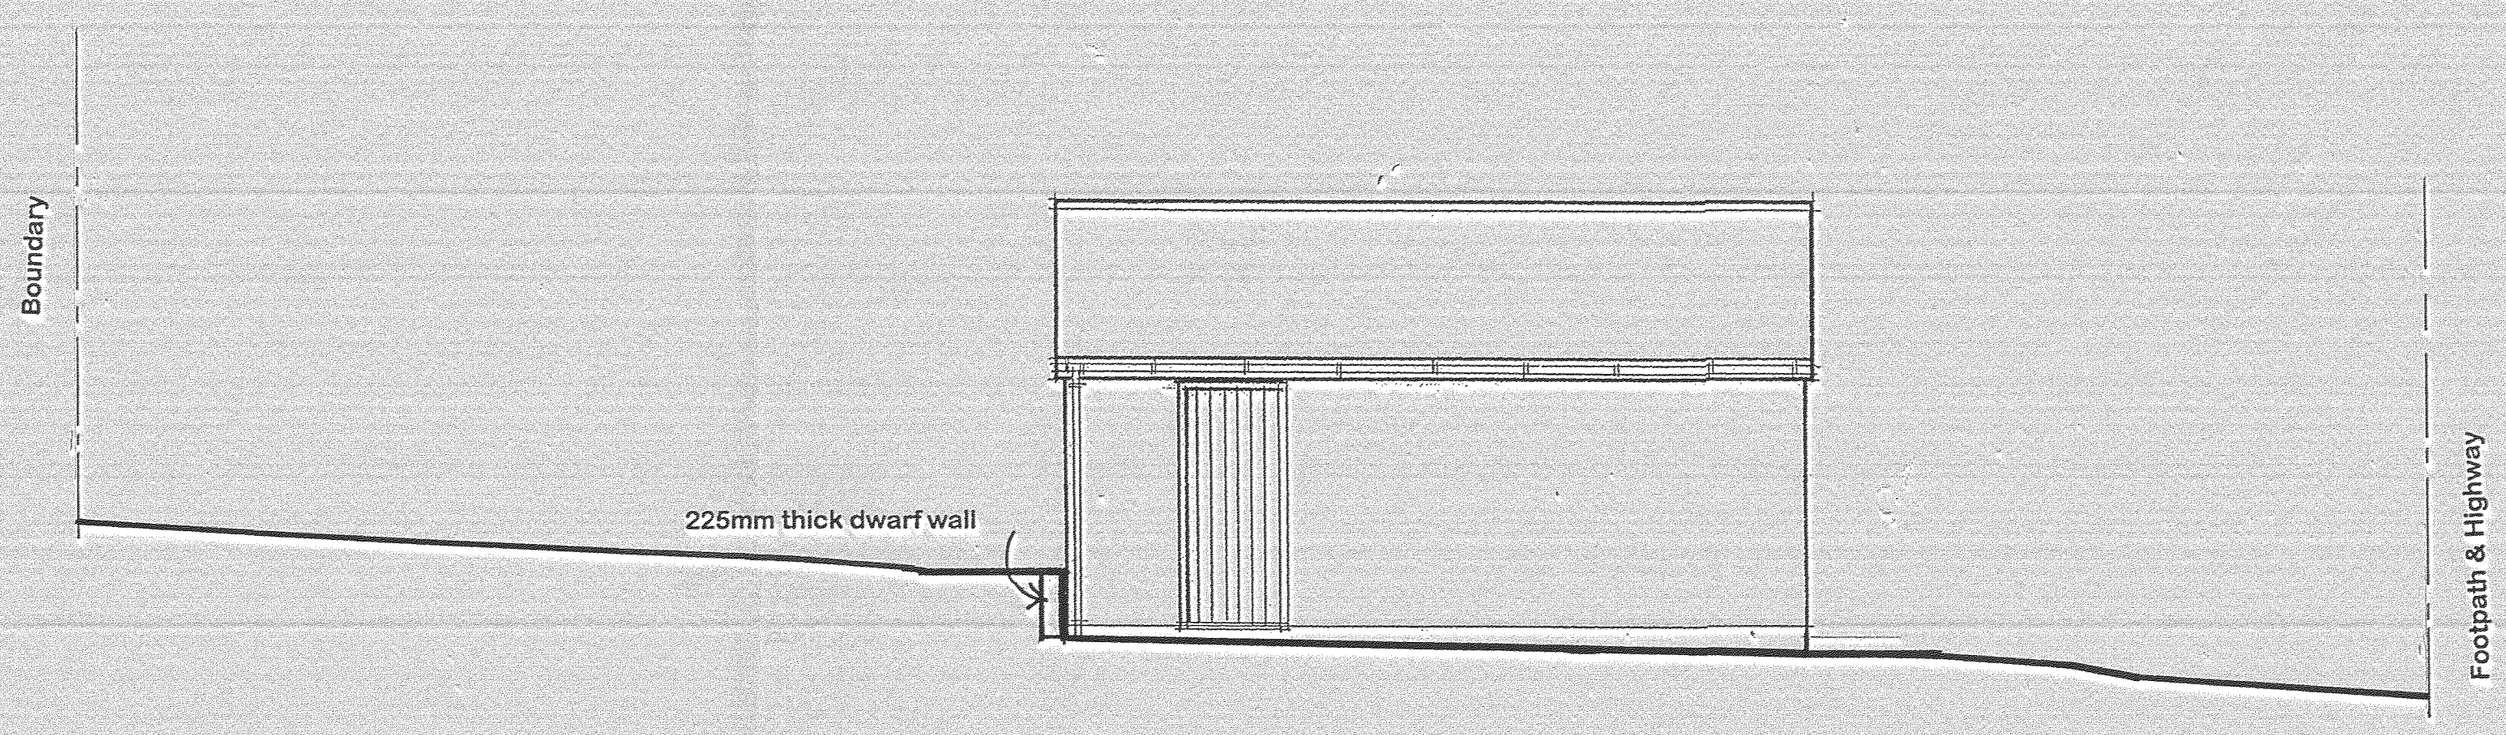

Side

29 St Georges Avenue Hinckley

Proposed Dining Extension and Detached Garage